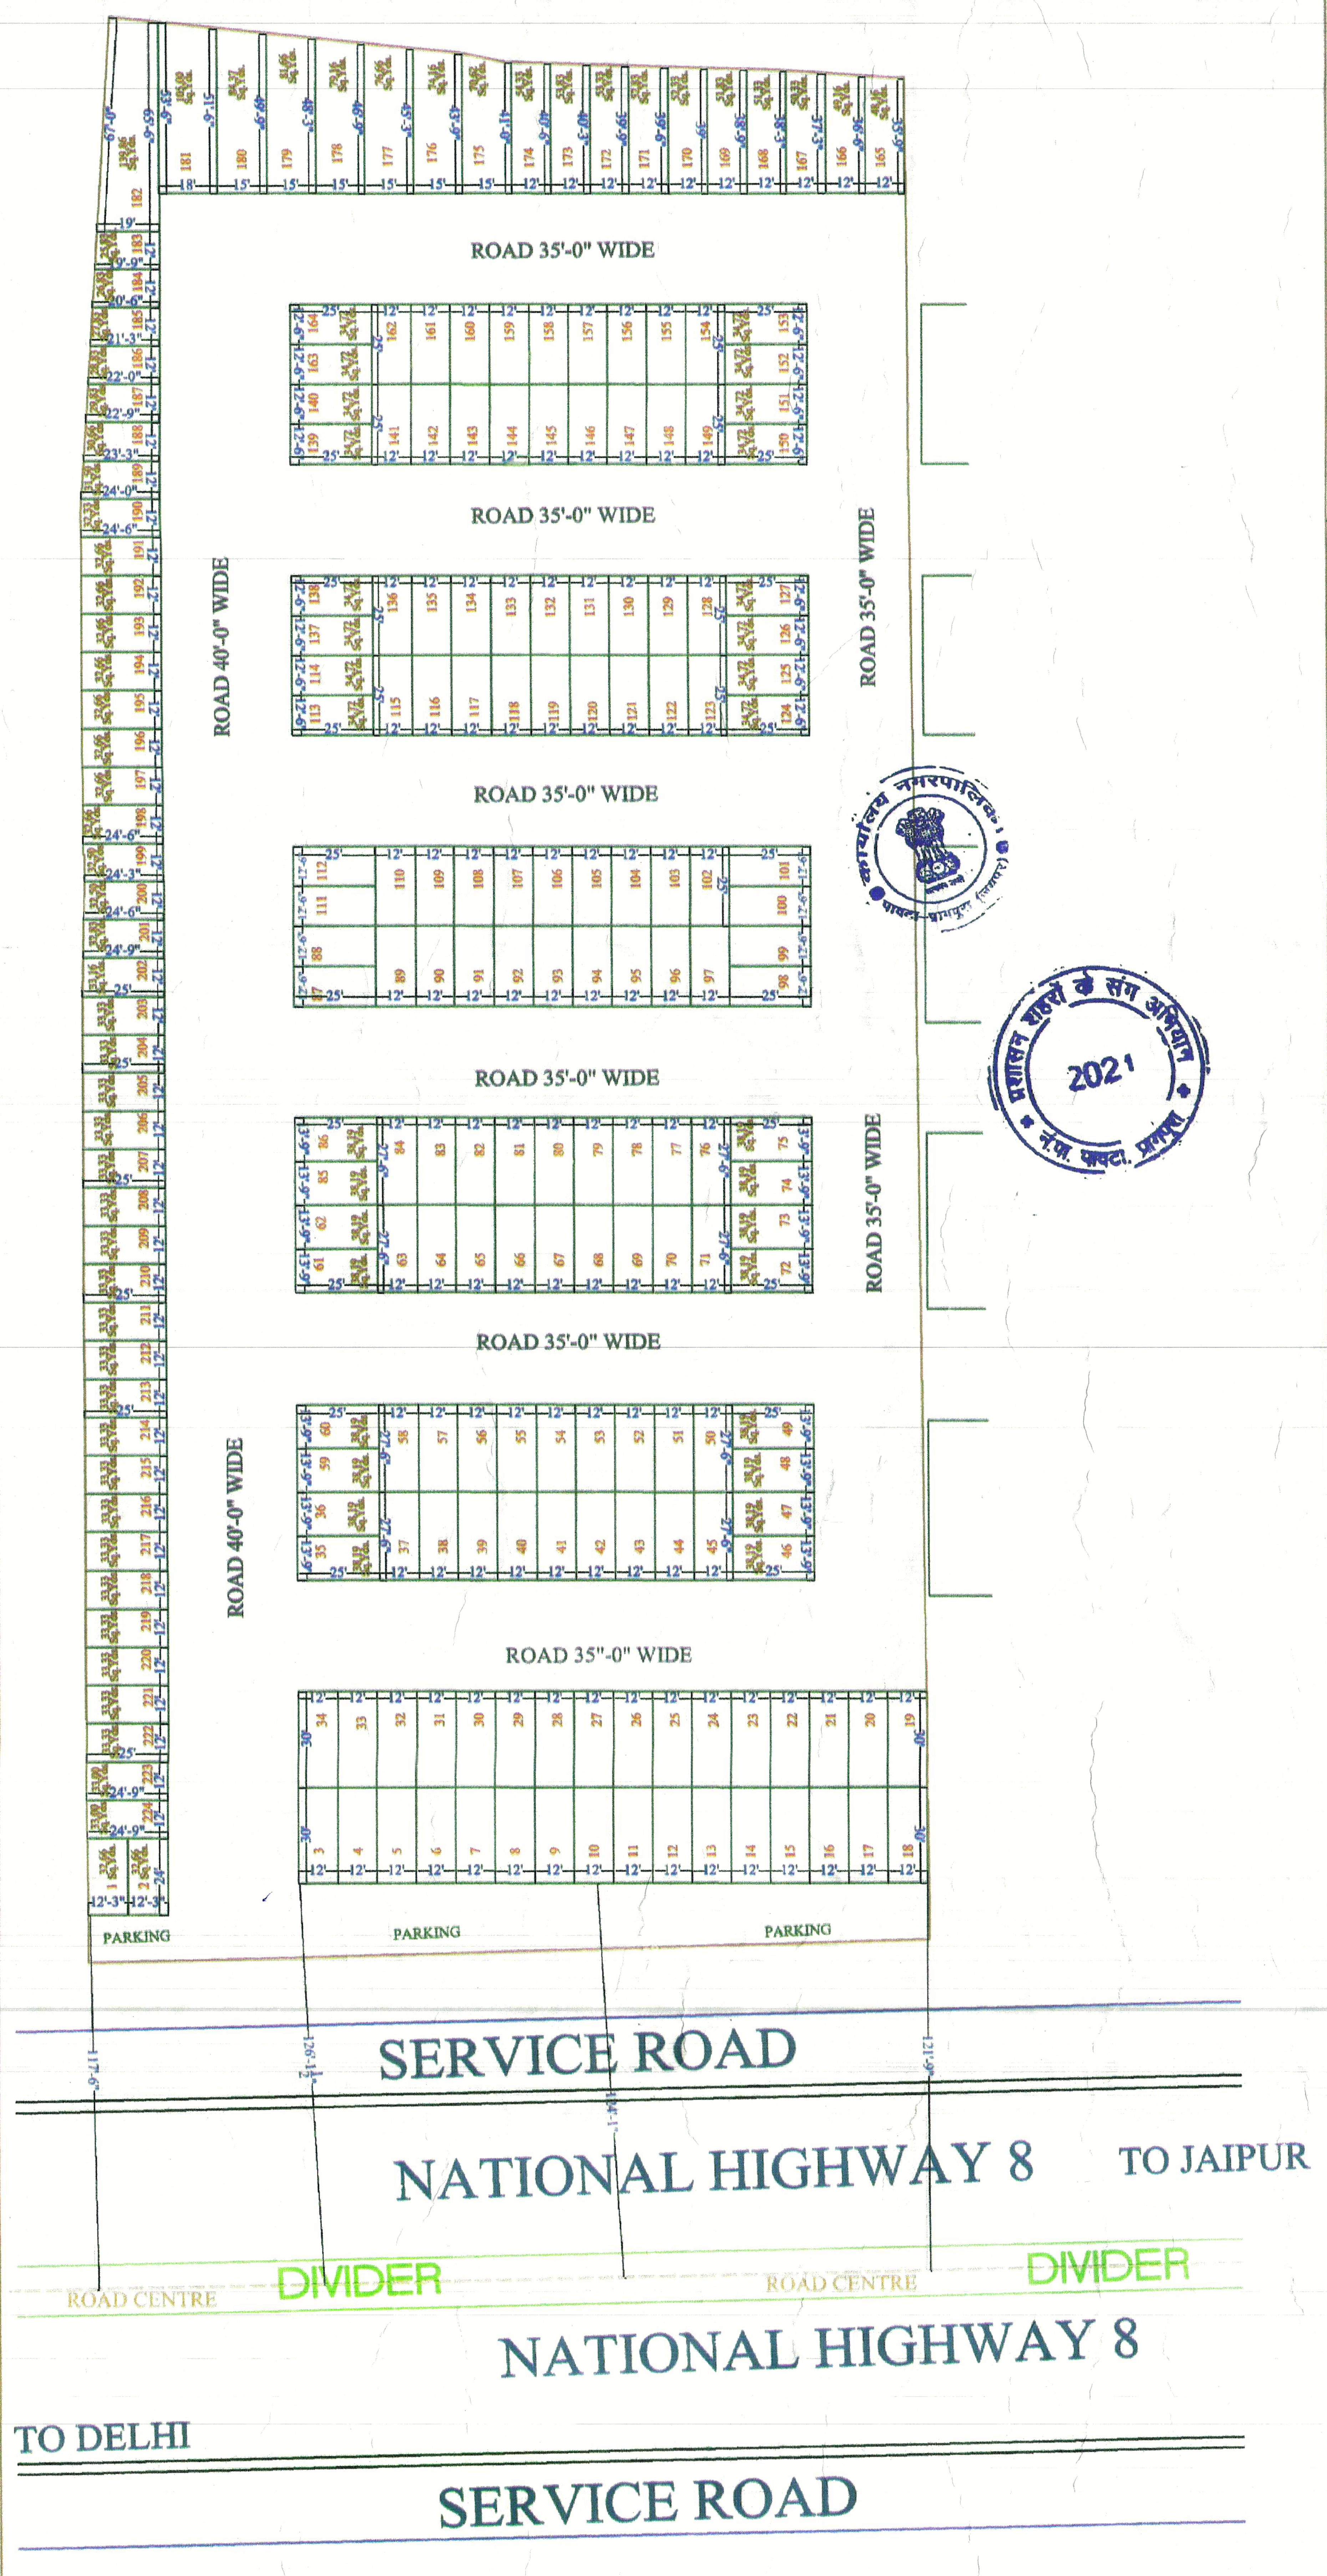
ROAD 35'-0" WIDE
ROAD 40'-0" WIDE
ROAD 35'-0" WIDE
ROAD 35"-0" WIDE
PARKING
SERVICE ROAD
NATIONAL HIGHWAY 8
TO JAIPUR
DIVIDER
ROAD CENTRE
NATIONAL HIGHWAY 8
TO DELHI
SERVICE ROAD
117'-6"
126'-1½"
124'-1"
121'-9"

प्रशासन शहरों के संग अभियान 2021 न.पा. पावटा, प्रागपुरा

LAYOUT PLAN OF COMMERCIAL/SCO PLOTS

JAIPUR ROAD, PAOTA
(DIST.- KOTPUTLI-BEHROD)

AT KHASRA NO. - 2984/1928

MANOJ KHATRI

S.No.	PARTICULARS	AREA (Sq.Yd.)	%
1	PLOT AREA	8660.90	51.15%
2	ROAD AREA	7784.51	45.98%
3	PARKING AREA	485.70	2.87%
	TOTAL AREA	16931.11	100.00%

OS ASSOCIATES
NAGAR MITRA
Reg. No.
CTP-RAJ/
NAGAR MITRA-2021
(468)/373
JAIPUR

O.P.KUMWAT
D.M. CIVIL ENG.
Reg. No. M.S (B.P.C.)202
UR DEVELOPMENT AU

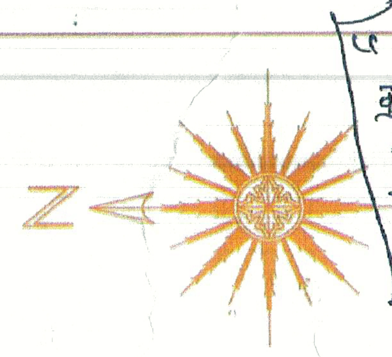

प ले आउट प्लान कमेटी बैठक आदेश क्रमांक 2228 दिनांक 08/12/2023 अनुसार आज दिनांक 13/12/2023 को ले-आउट/एम्पावर्ड कमेटी की बैठक में ले आउट/नक्शा अनुमोदन किया गया —

13/12/2023
भूमि शाखा प्रभारी

वरिष्ठ प्रारूपकार
नगरपालिका पावटा-प्रागपुरा
(जयपुर)

अधिशाषी अधिकारी
नगरपालिका पावटा-प्रागपुरा
(जयपुर)

अध्यक्ष
नगरपालिका पावटा-प्रागपुरा
(जयपुर)

कनिष्ठ अभियन्ता
न.पा. पावटा-प्रागपुरा